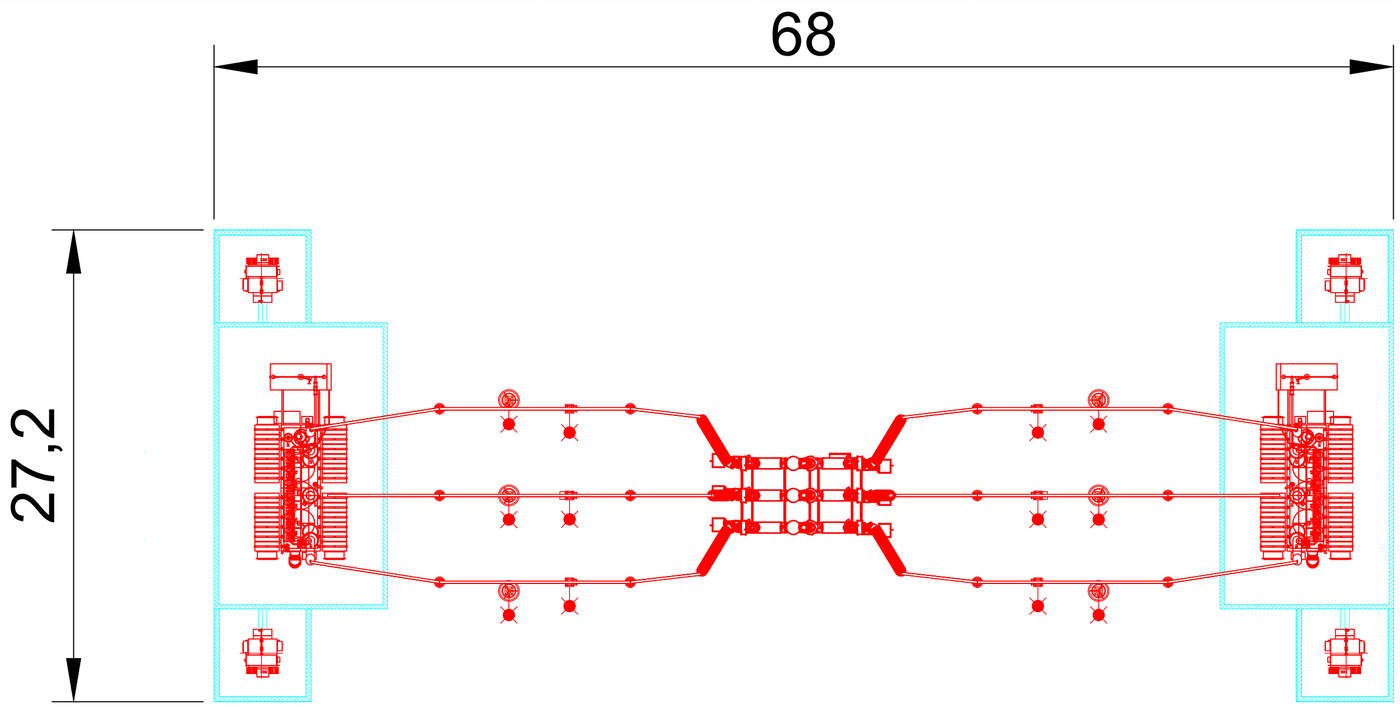

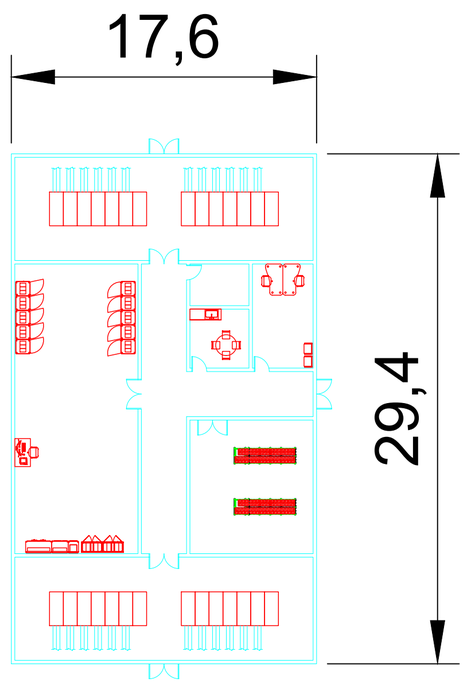

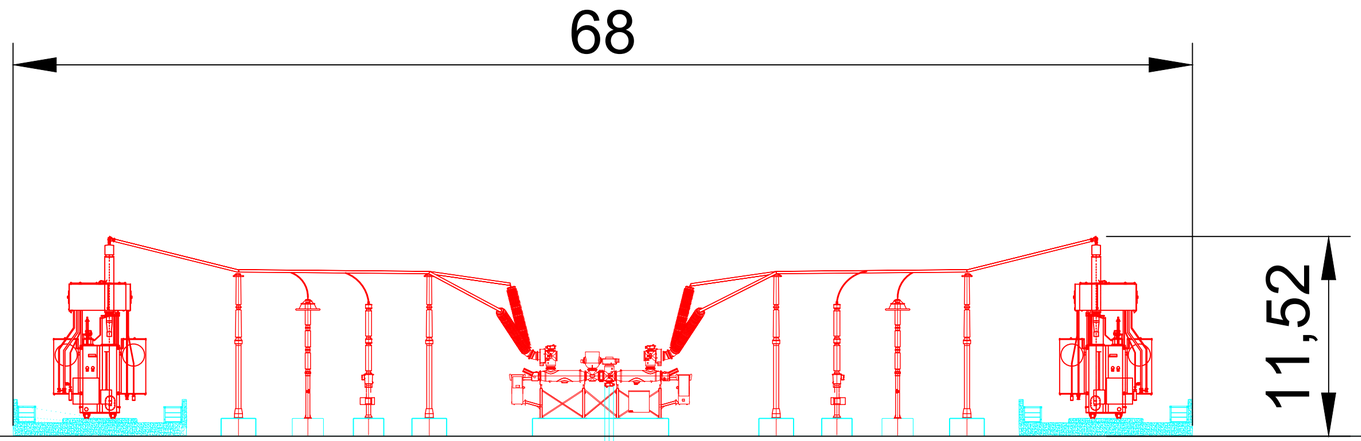

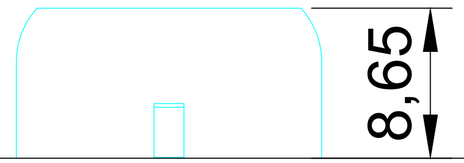

Legend:

Notes:

Company: Noriker Power	Revision	Version	Change Description	Drafted By	Checked By	Date	Transmission type:
	01	0.1	Generated	AI	JW	14-11-22	P
Project Title: LAND AT CAMSISCAN FARM 350MW							Intended Paper size: A2
Drawing Title: PASS-EL							Scale: 1:250